

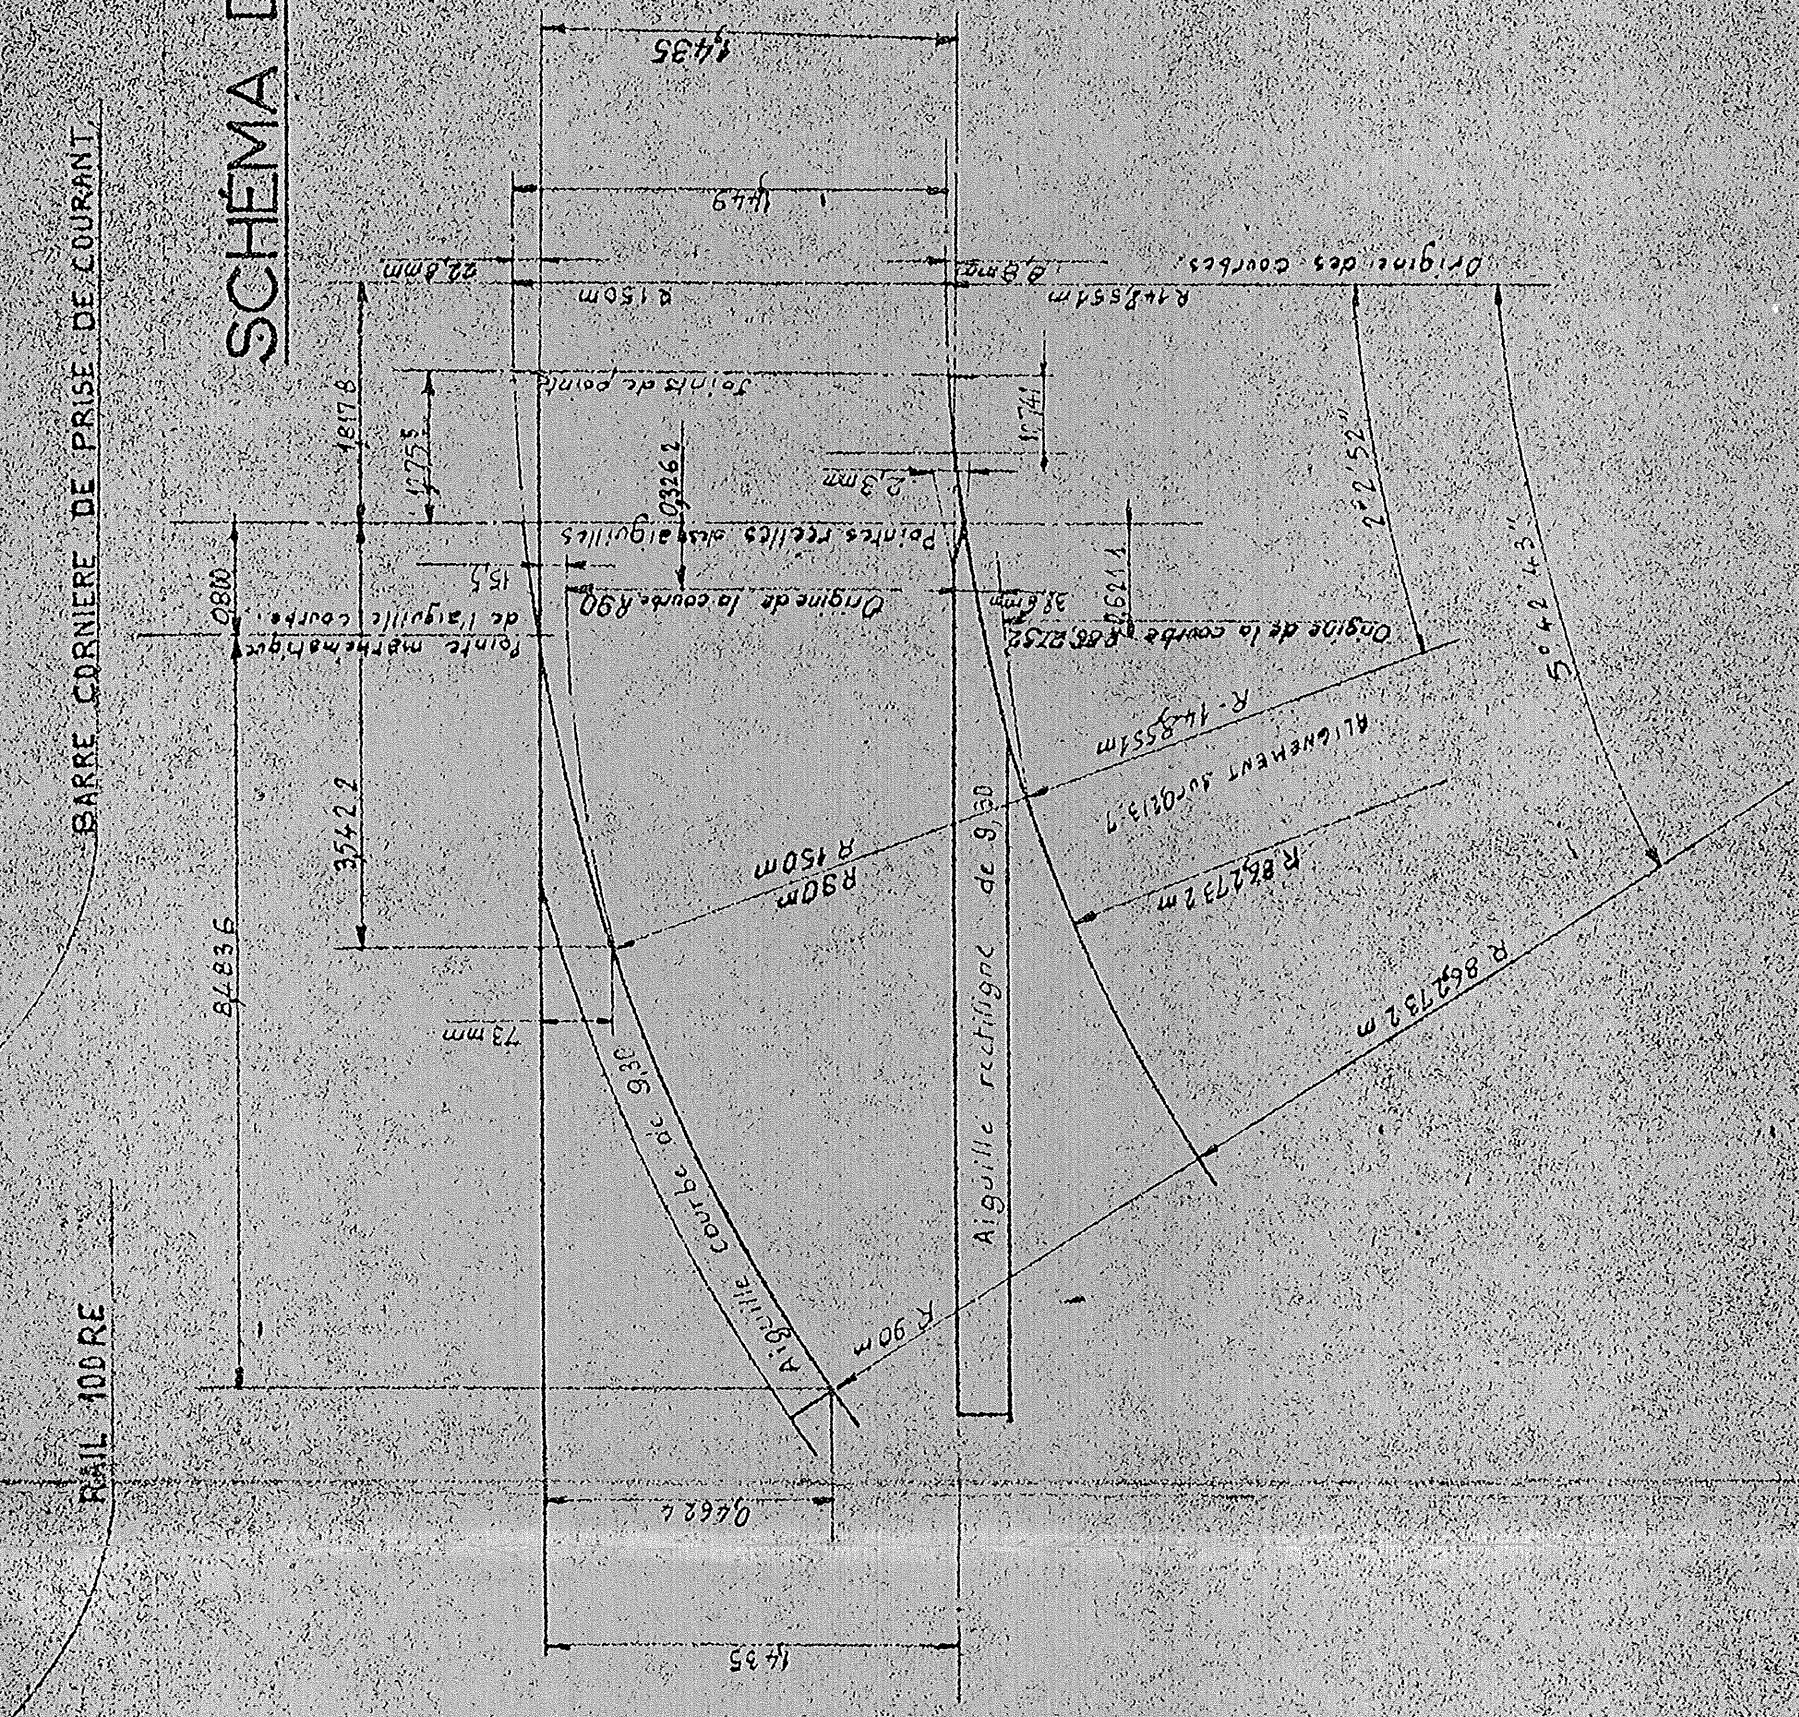
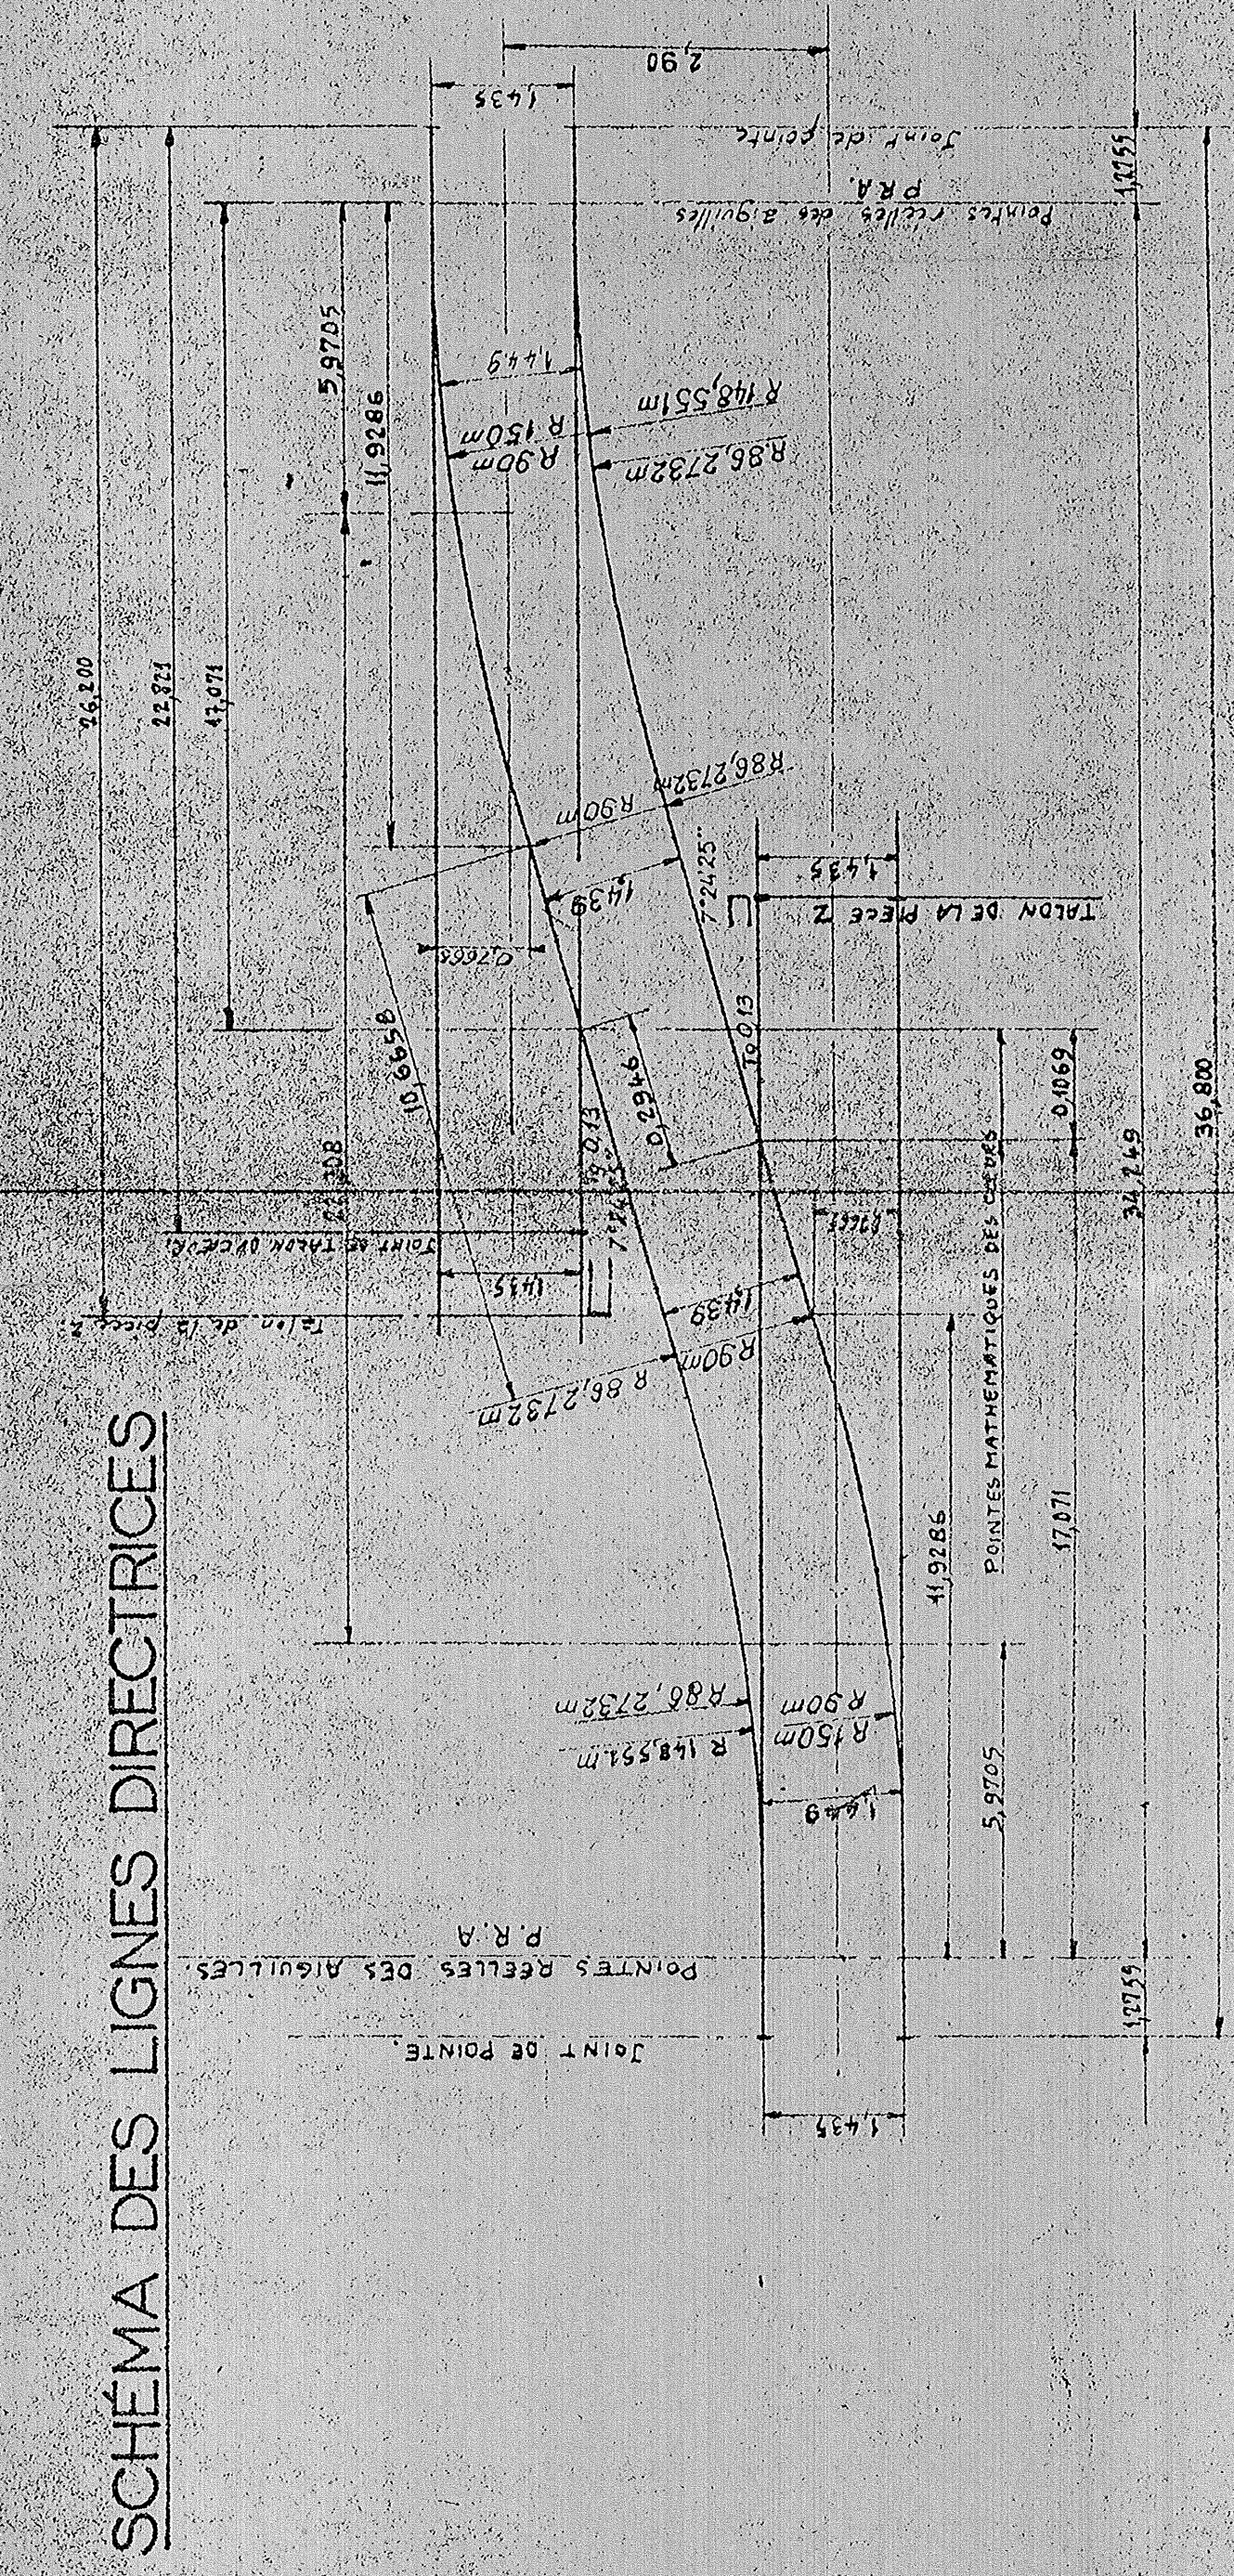


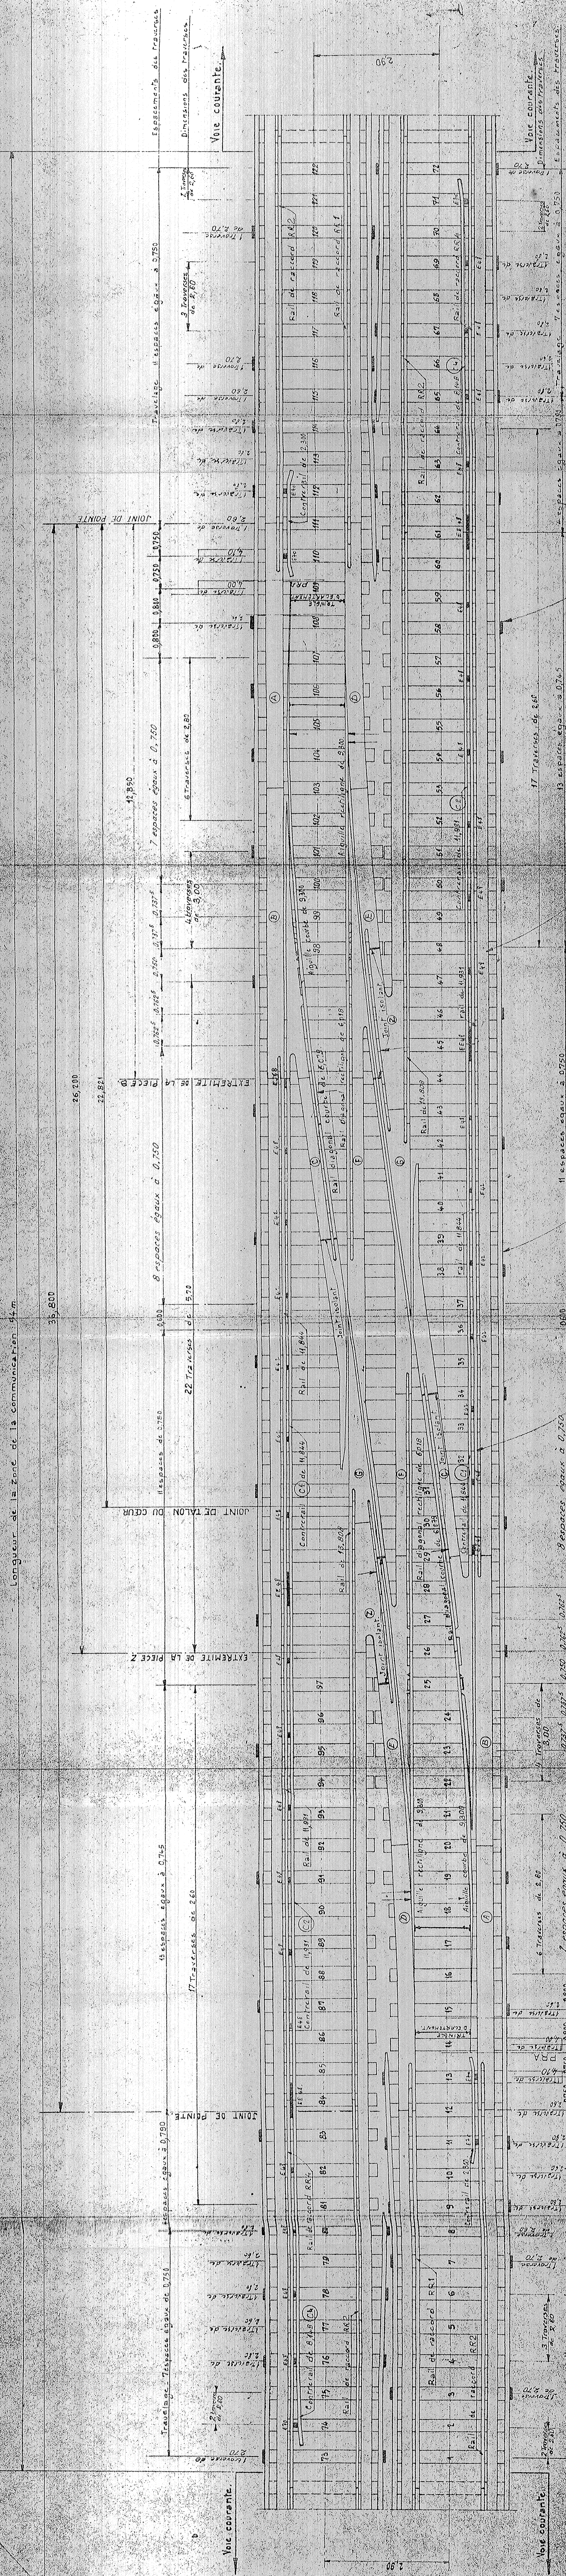

MODIFICACIONES			aprobado
n.	objeto	fecha	
A	Modification de la longueur des traverses Bat 110	3. 10. 1974	Am. 2222

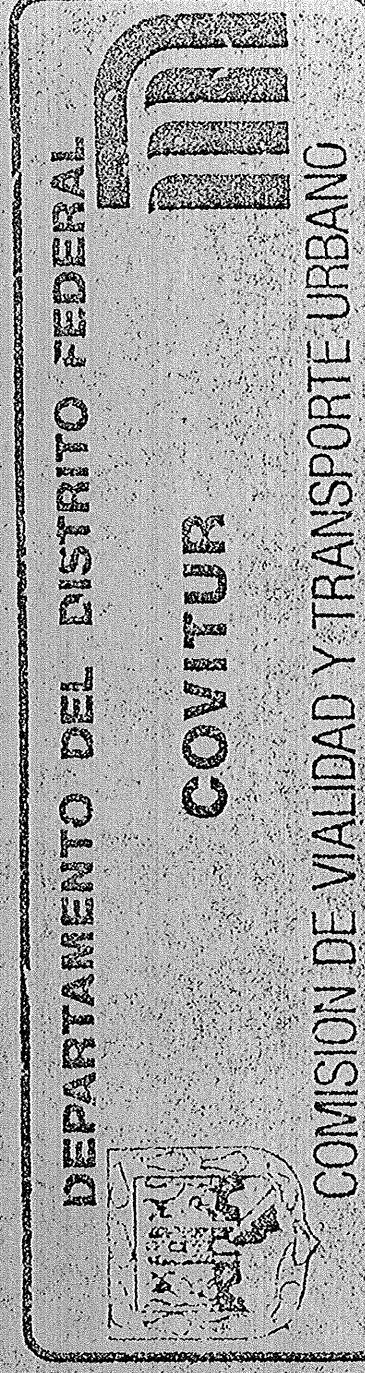

COMMUNICATION TC 013 A GAUCHE

ENTREVOIE 290m

ENSEMBLE

N	121.MEX.00.00.05	A
techn.	escalier	1
10 Mai 1973	travaux	50
photo	inter	
sonor	francois	
sonor	Pascal	

