



PLANTA



-

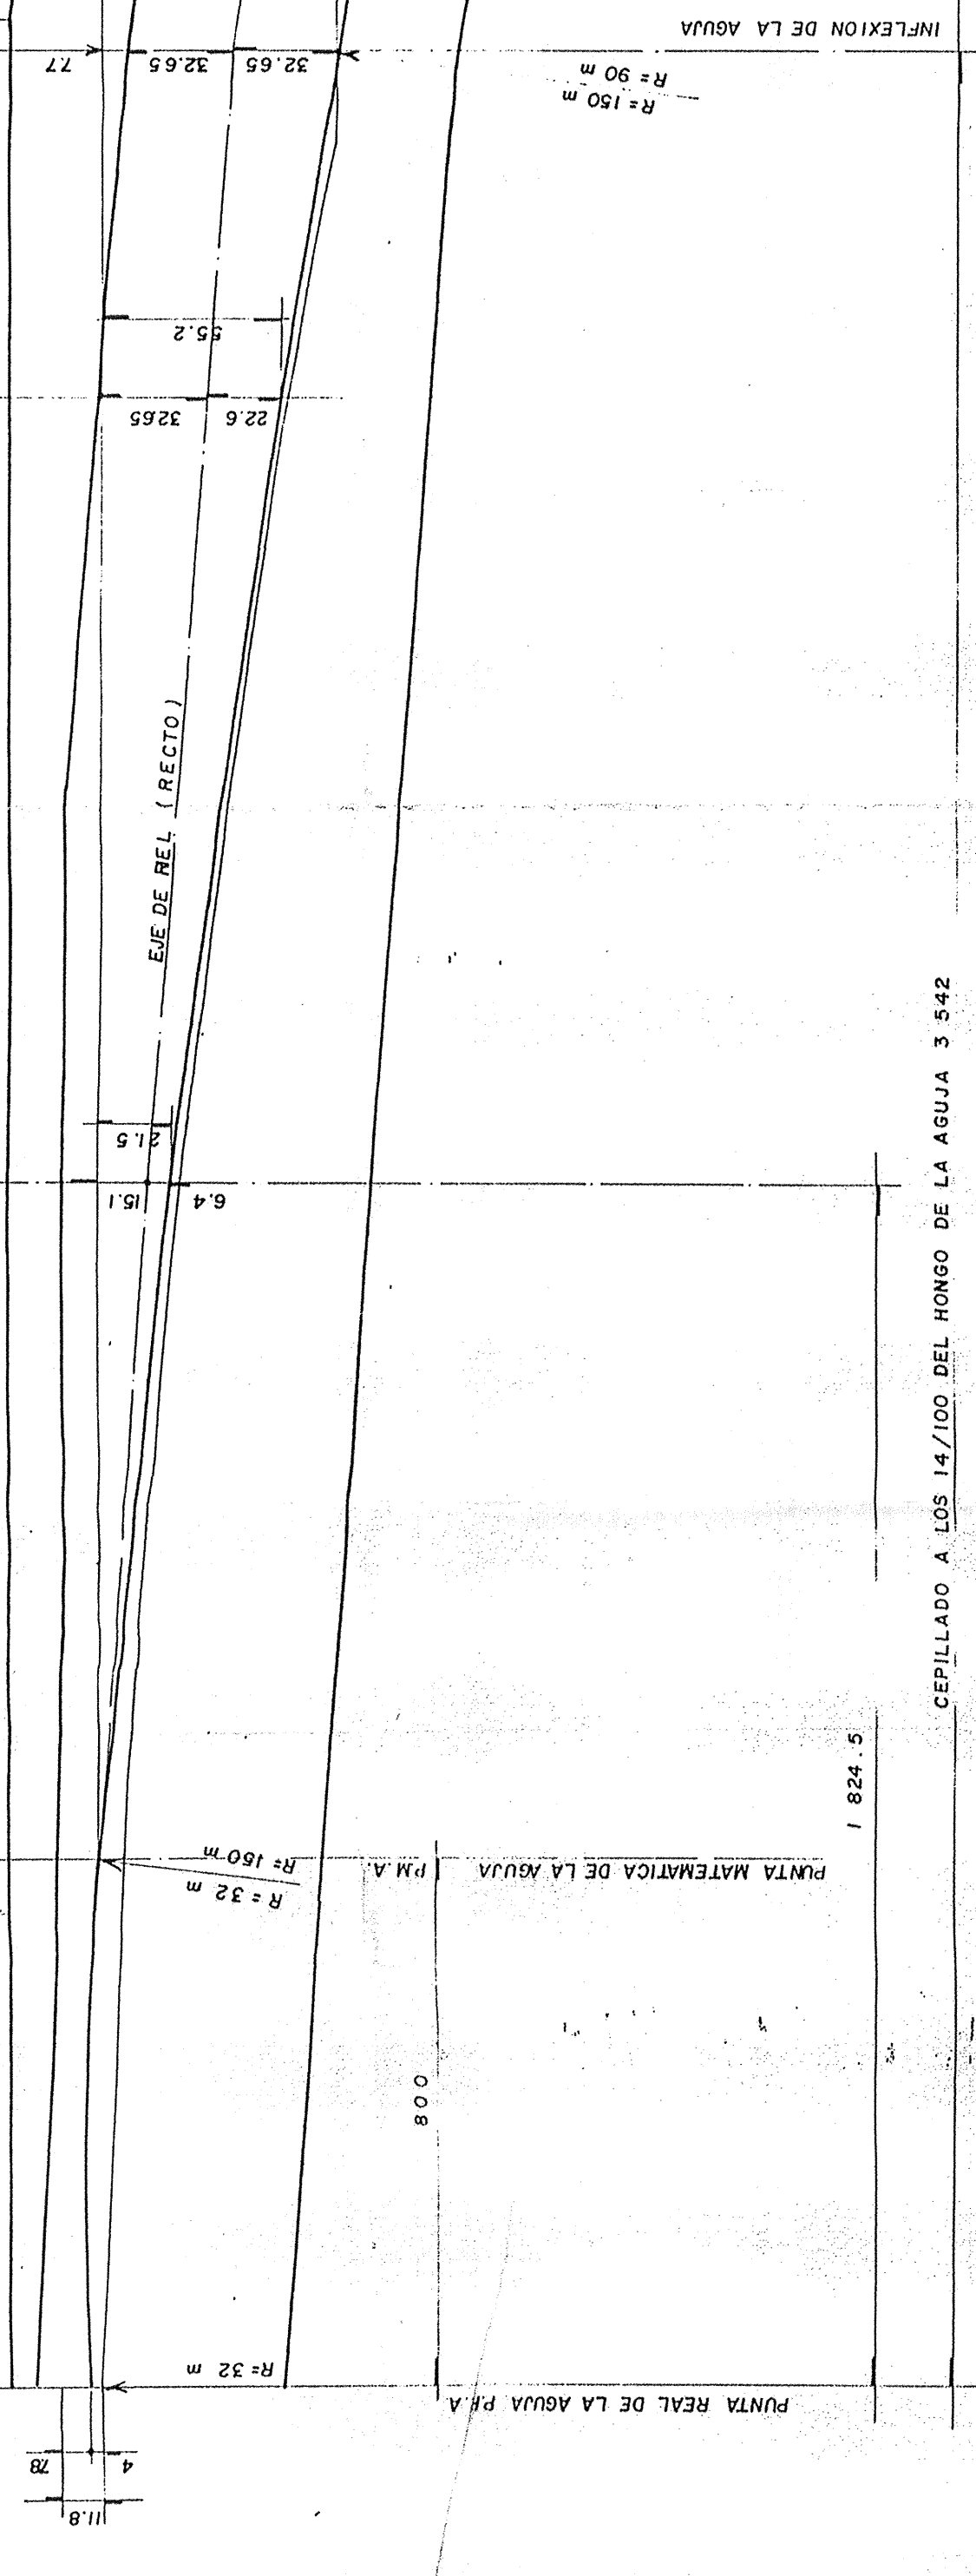

ELEVACION

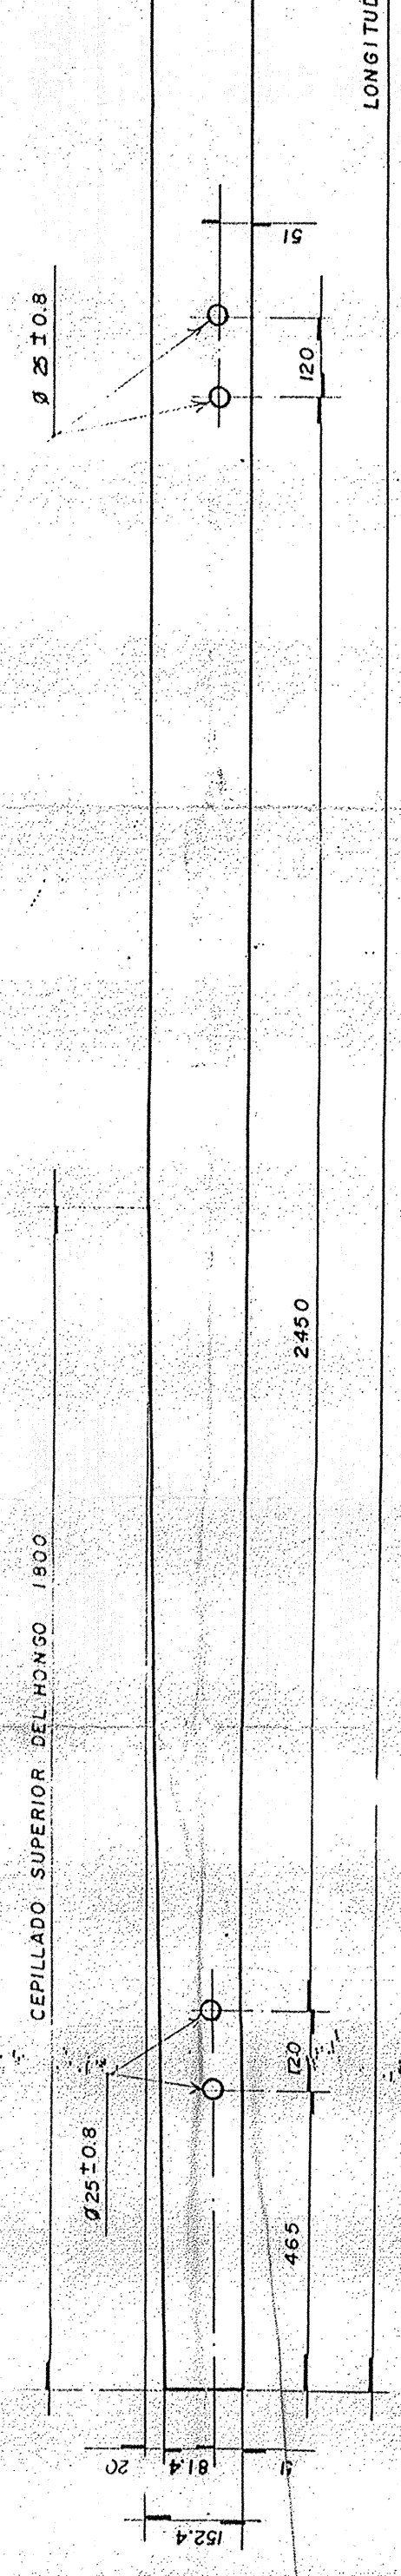

CORTE 3
A 1824.5 DE LA P.R.A.

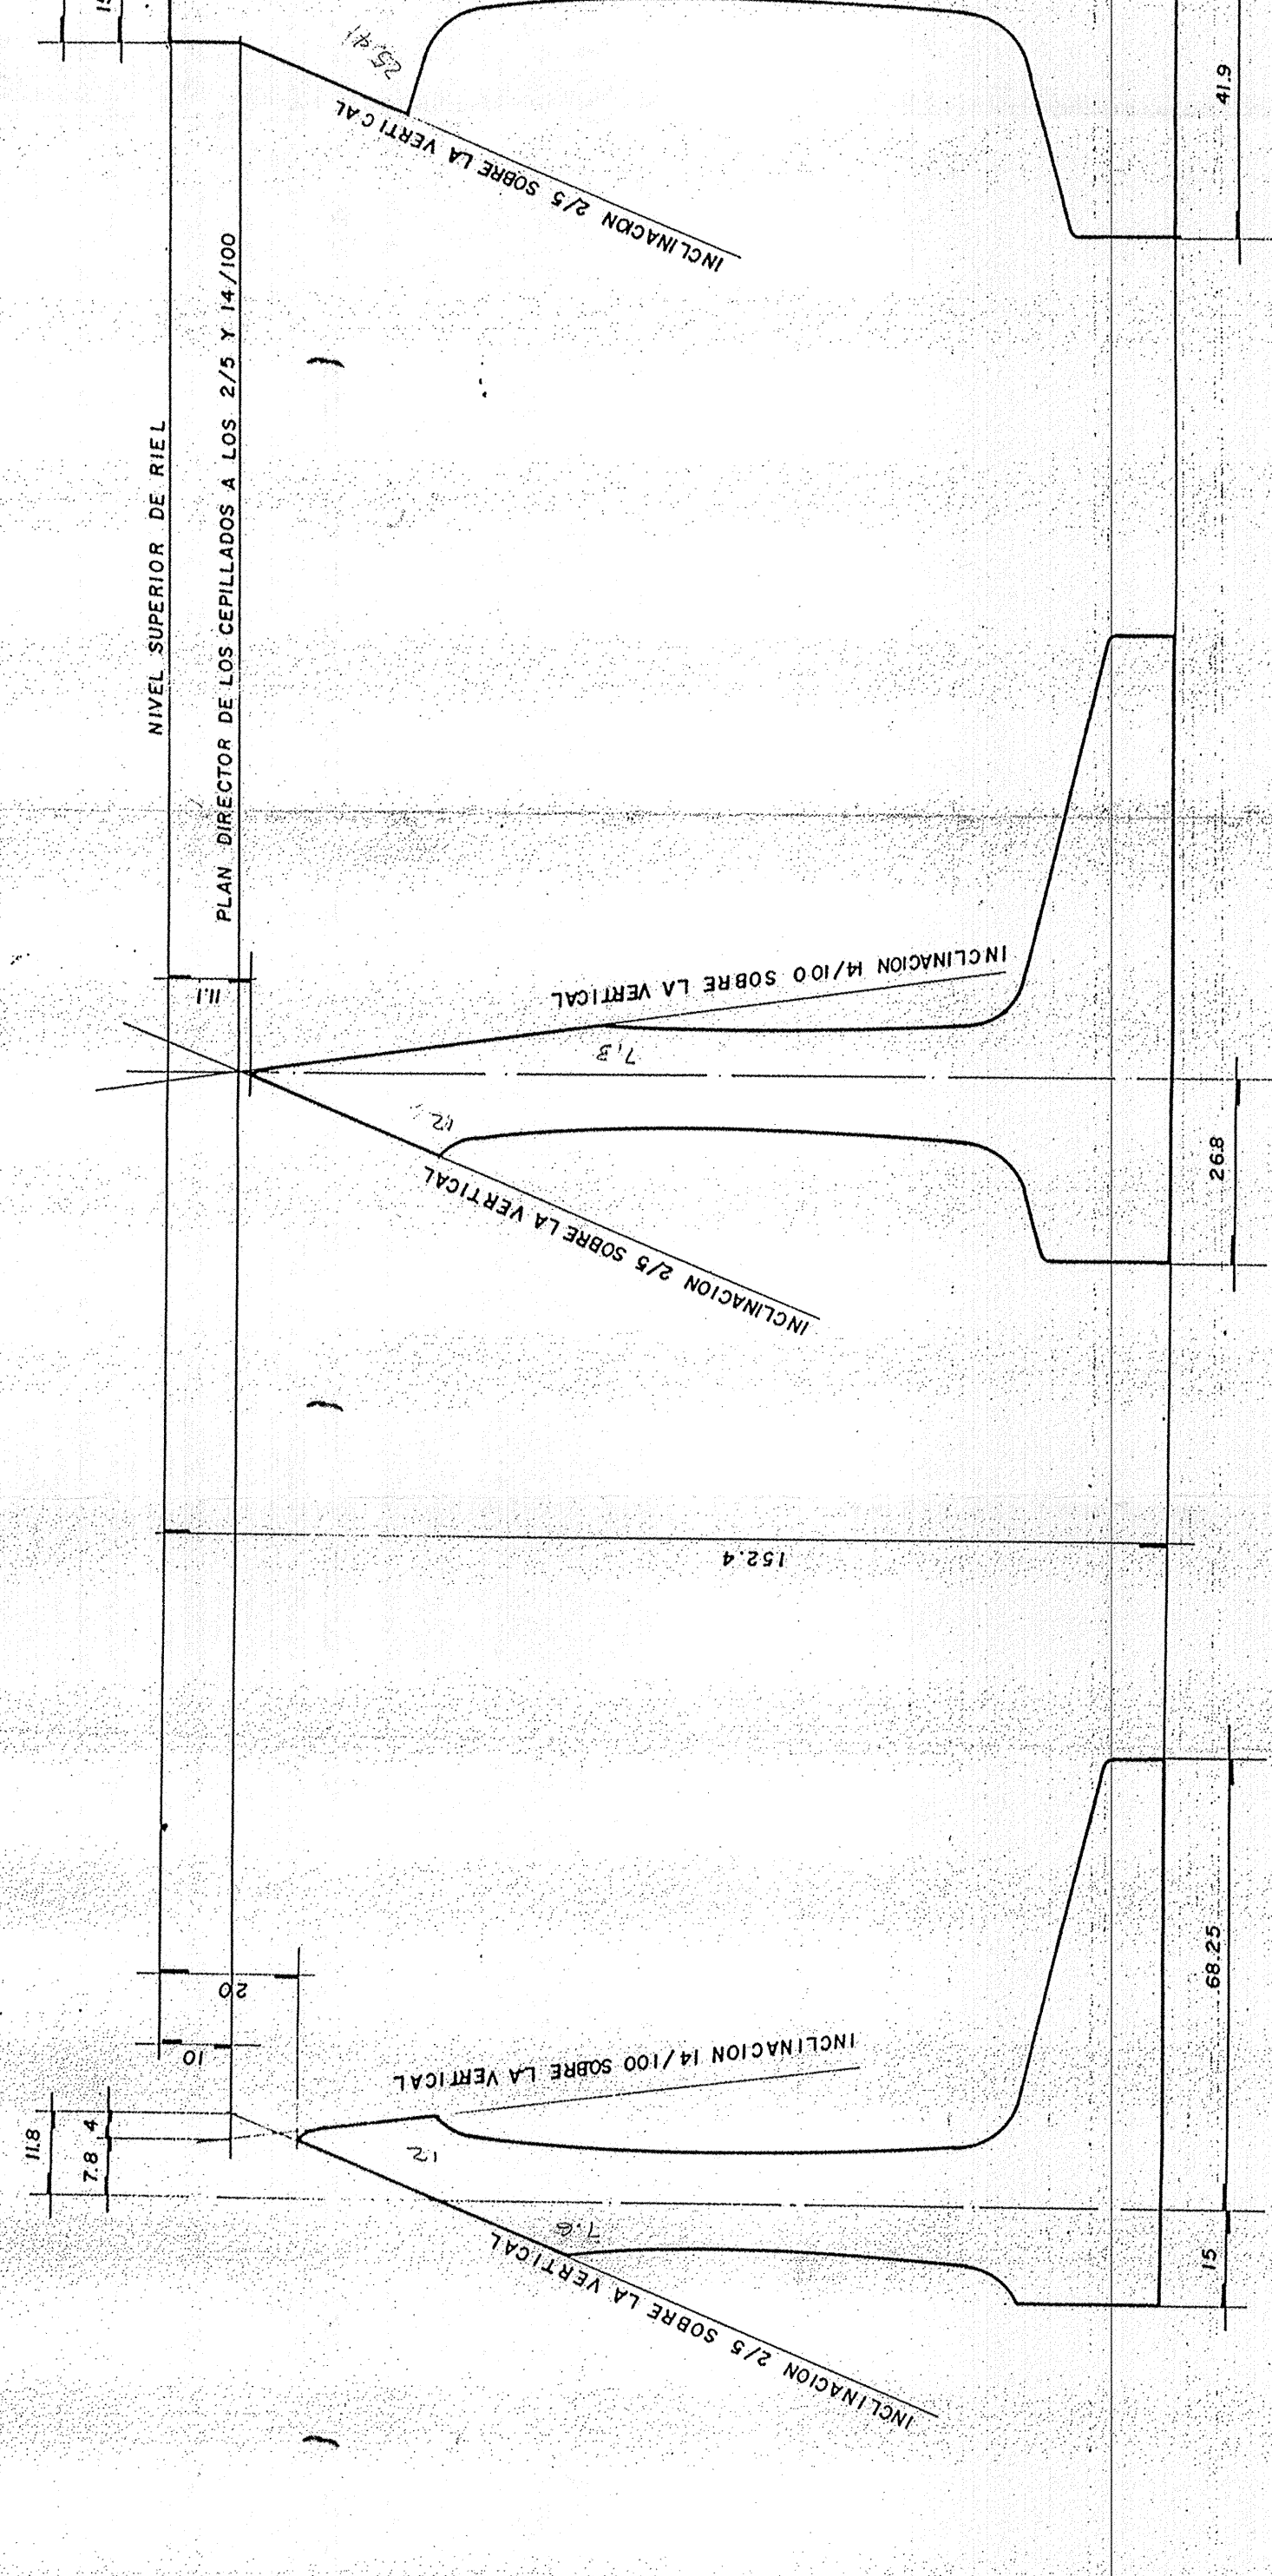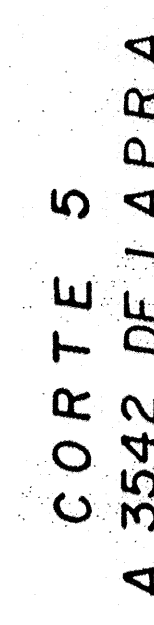[illegible]